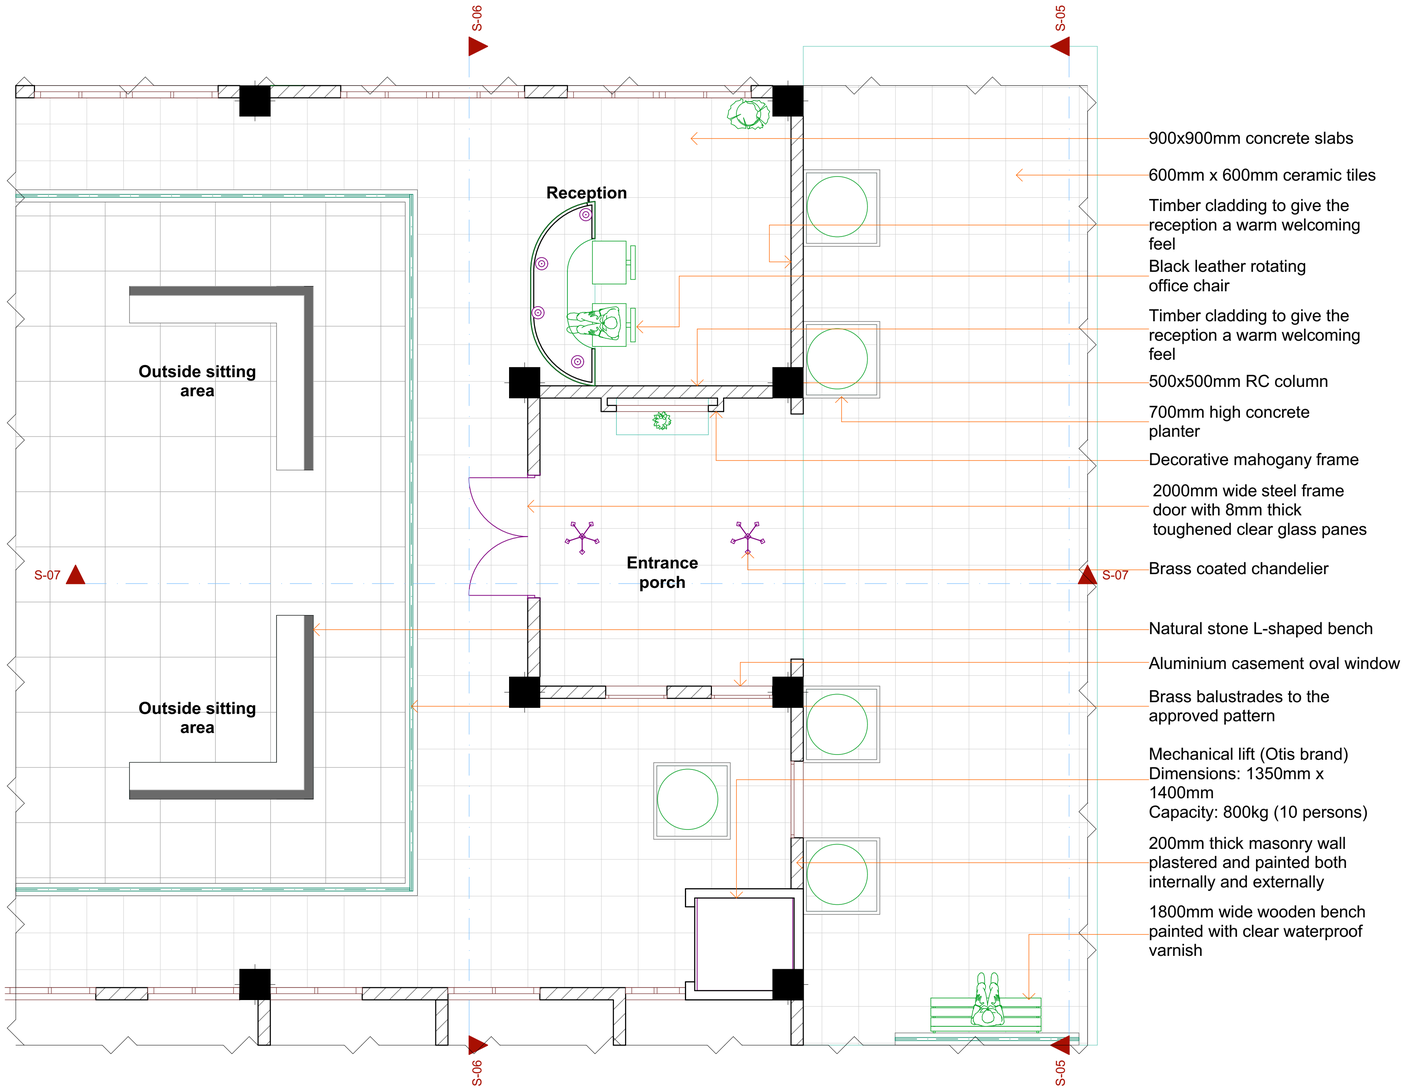

Kibe Sarah Warima
B02/0880/2012

Project 3: UoN School of the Built Environment
Learning Resource Centre_Entrance Foyer

Scale 1:50
Floor plan

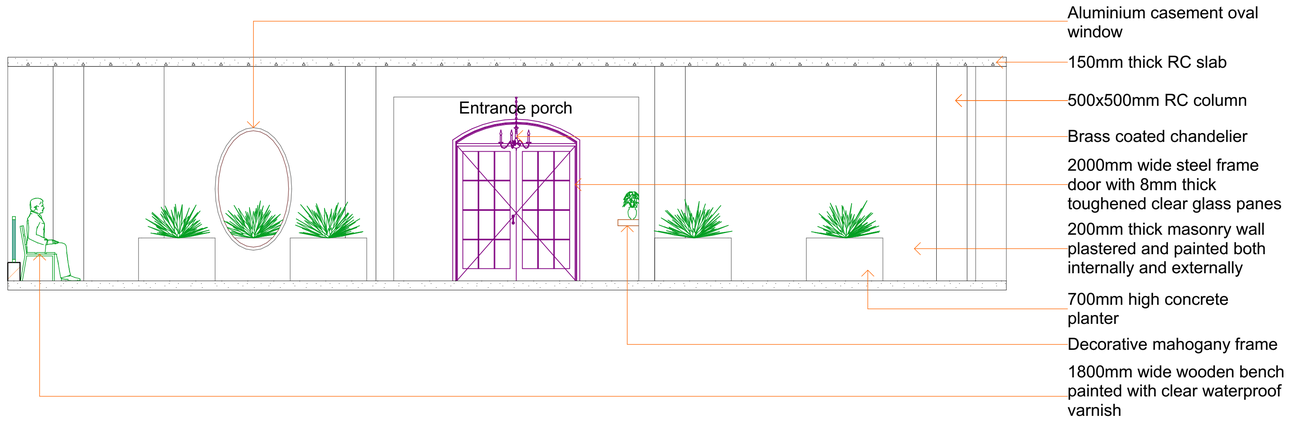

S_05

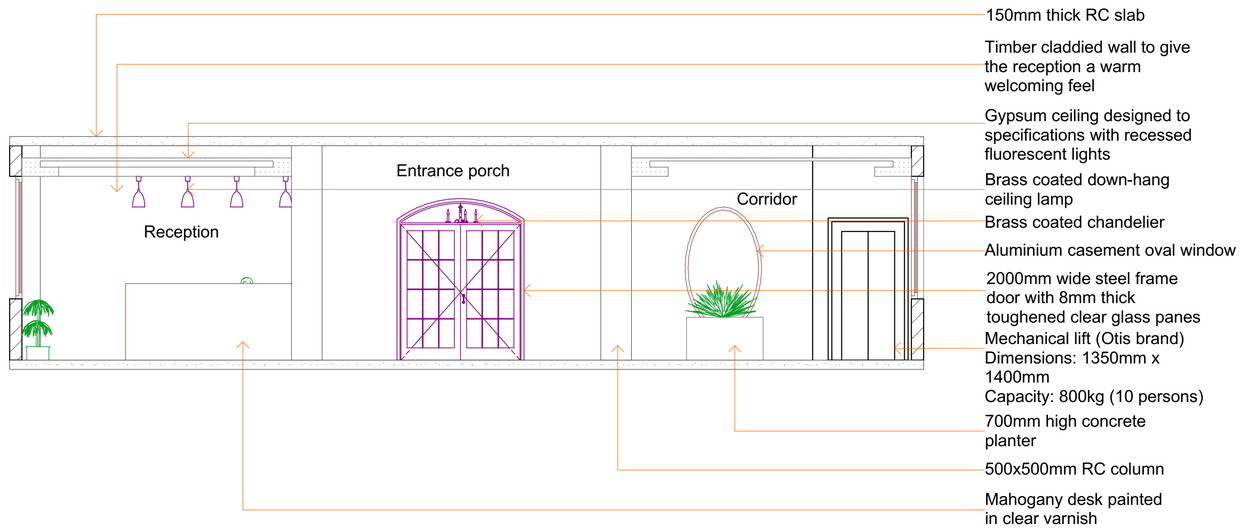

S_06

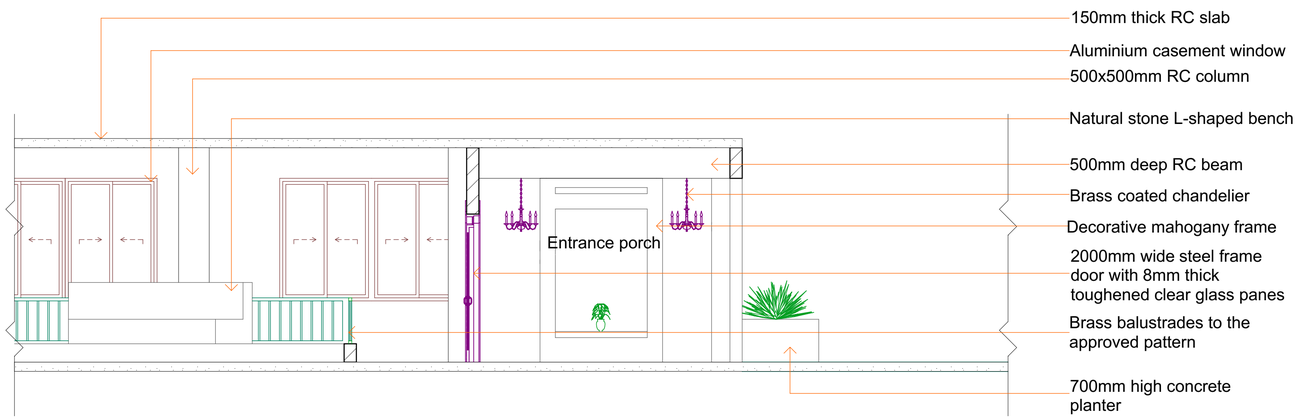

S_07

Kibe Sarah Warima **B02/0880/2012**	**Project 3: UoN School of the Built Environment** **Learning Resource Centre_Entrance Foyer**	**Scale 1:50** **Sections**